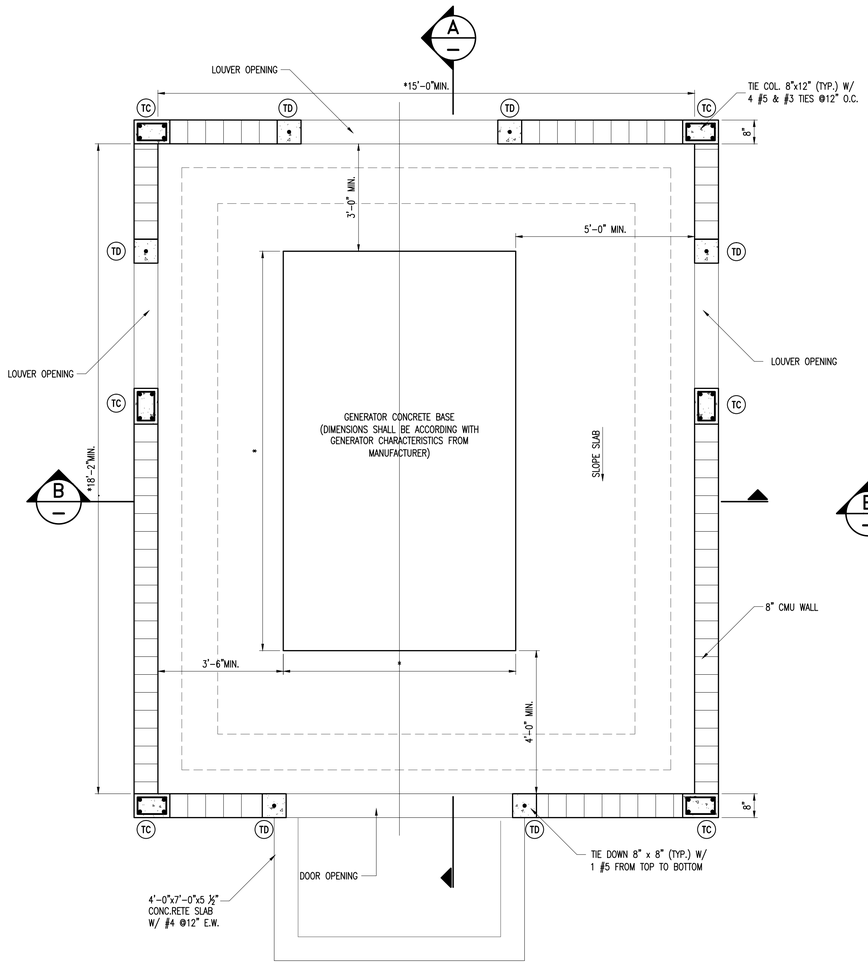

FOUNDATION PLAN

SCALE: 1/2" = 1'-0"

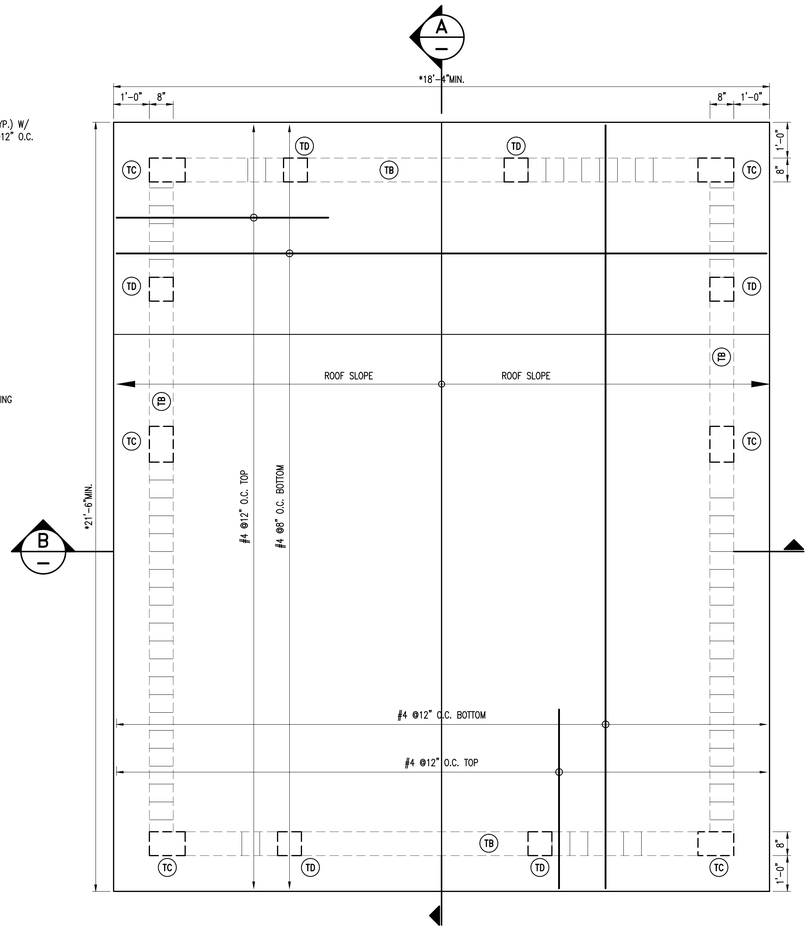

ROOF FRAMING PLAN

SCALE: 1/2" = 1'-0"

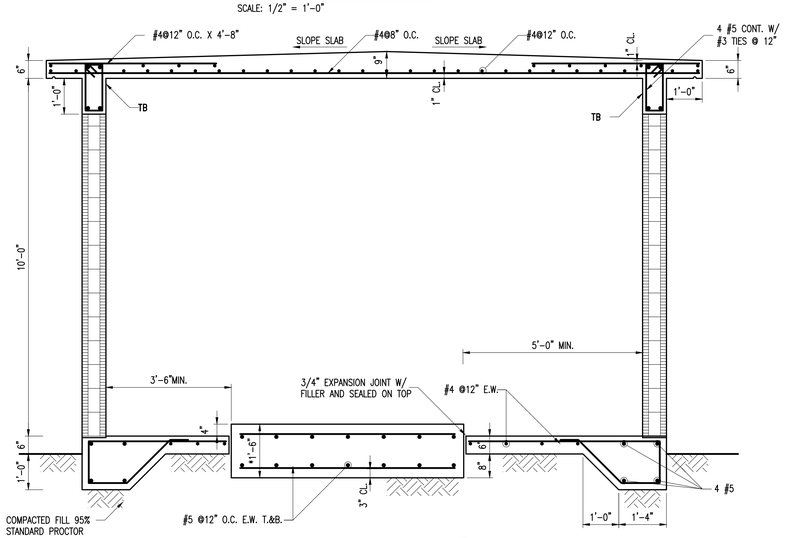

SECTION B

SCALE: 1/2" = 1'-0"

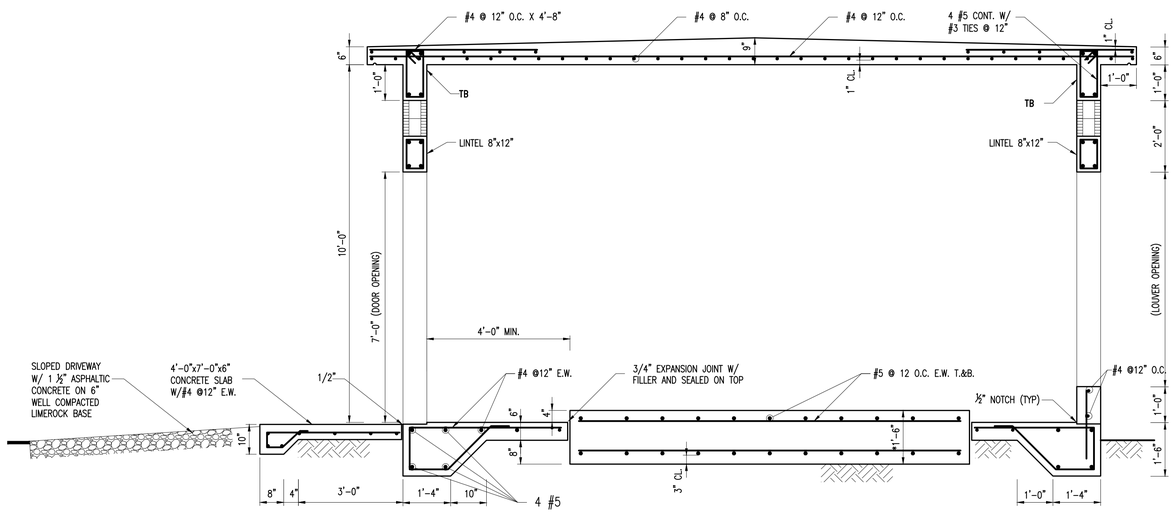

SECTION A

SCALE: 1/2" = 1'-0"

NOTES:

1-. THESE ARE NOT CONSTRUCTION DRAWINGS, BUT ARE GUIDELINES FOR MINIMUM DESIGN REQUIREMENTS. THE USER SHALL VERIFY AND MODIFY INFORMATION SHOWN HEREIN IN ACCORDANCE WITH ALL APPLICABLE CODES AND STANDARDS, TO COMPLY WITH THE REQUIREMENTS OF THEIR DESIGN AND MD-WASD REQUIREMENTS.

(*)2-. THE DIMENSIONS OF THE CONCRETE SLAB FOR THE GENERATOR SHALL BE VERIFY ACCORDING WITH THE GENERATOR CHARACTERISTICS FROM THE MANUFACTURER. THEREFORE, THE FINAL DIMENSIONS OF THE BUILDING SHALL BE ACCOMMODATED FOR THE PROPER INSTALLATION, OPERATION AND MAINTENANCE OF THE GENERATOR.

3-. THE DIMENSIONS OF THE OPENINGS FOR THE FAN AND LOUVERS SHALL BE VERIFY ACCORDING WITH THE GENERATOR CHARACTERISTICS AND COMPLY WITH THE MD-WASD SPECIFICATIONS AND ALL APPLICABLE CODES.

MIAMI-DADE COUNTY
Delivering Excellence Every Day
WATER & SEWER DEPARTMENT
3071 SW 38TH AVENUE
MIAMI, FL 33146-1520
305-665-7471
www.miamidade.gov/water
ENGINEERING & DESIGN DIVISION
3575 S LE JEUNE RD
MIAMI, FL 33146
786-268-5250

PCTS 00000/CONTRACT X-000 or RPQ/ERX00000
SUBMERSIBLE PUMPING STATION WITH GENERATOR
PUMPING STATION No. 0000 (UPDATE 2015)
PROJECT OFFICIAL ADDRESS

EMERGENCY GENERATOR BUILDING
FOUNDATION PLAN, ROOF PLAN, SECTIONS AND DETAILS

DRAWING HISTORY

	RELEASED FOR	DATE	BY
X	REVIEW 90%	06/19/15	LMS
	REVIEW 00%		
	PERMIT		
	BID		
	AS-BUILT		

REVISIONS

No.	DESCRIPTION	DATE	BY
1	XXXXXX XXXXXX	06/19/15	LMS

APPROVALS

PROJECT MGR:	CHECKED: X.X.X.
DESIGNED: X.X.X.	DRAWN: X.X.X.
CHIEF ENGINEER: J.B.F.	
DESIGN MNGR.: R.J.A.	
SECTION HEAD: X.X.X.	

Xxxx Xxxxx, P.E.
Xxxxx Engineer
State of Florida-License No.00000
Date:_____

FILE NAME: 2014WASD_PS_SubmGeneS05
DATE: 06/19/2015 | SCALE: AS NOTED

SHEET S-5

DWG. No. X-00000-D